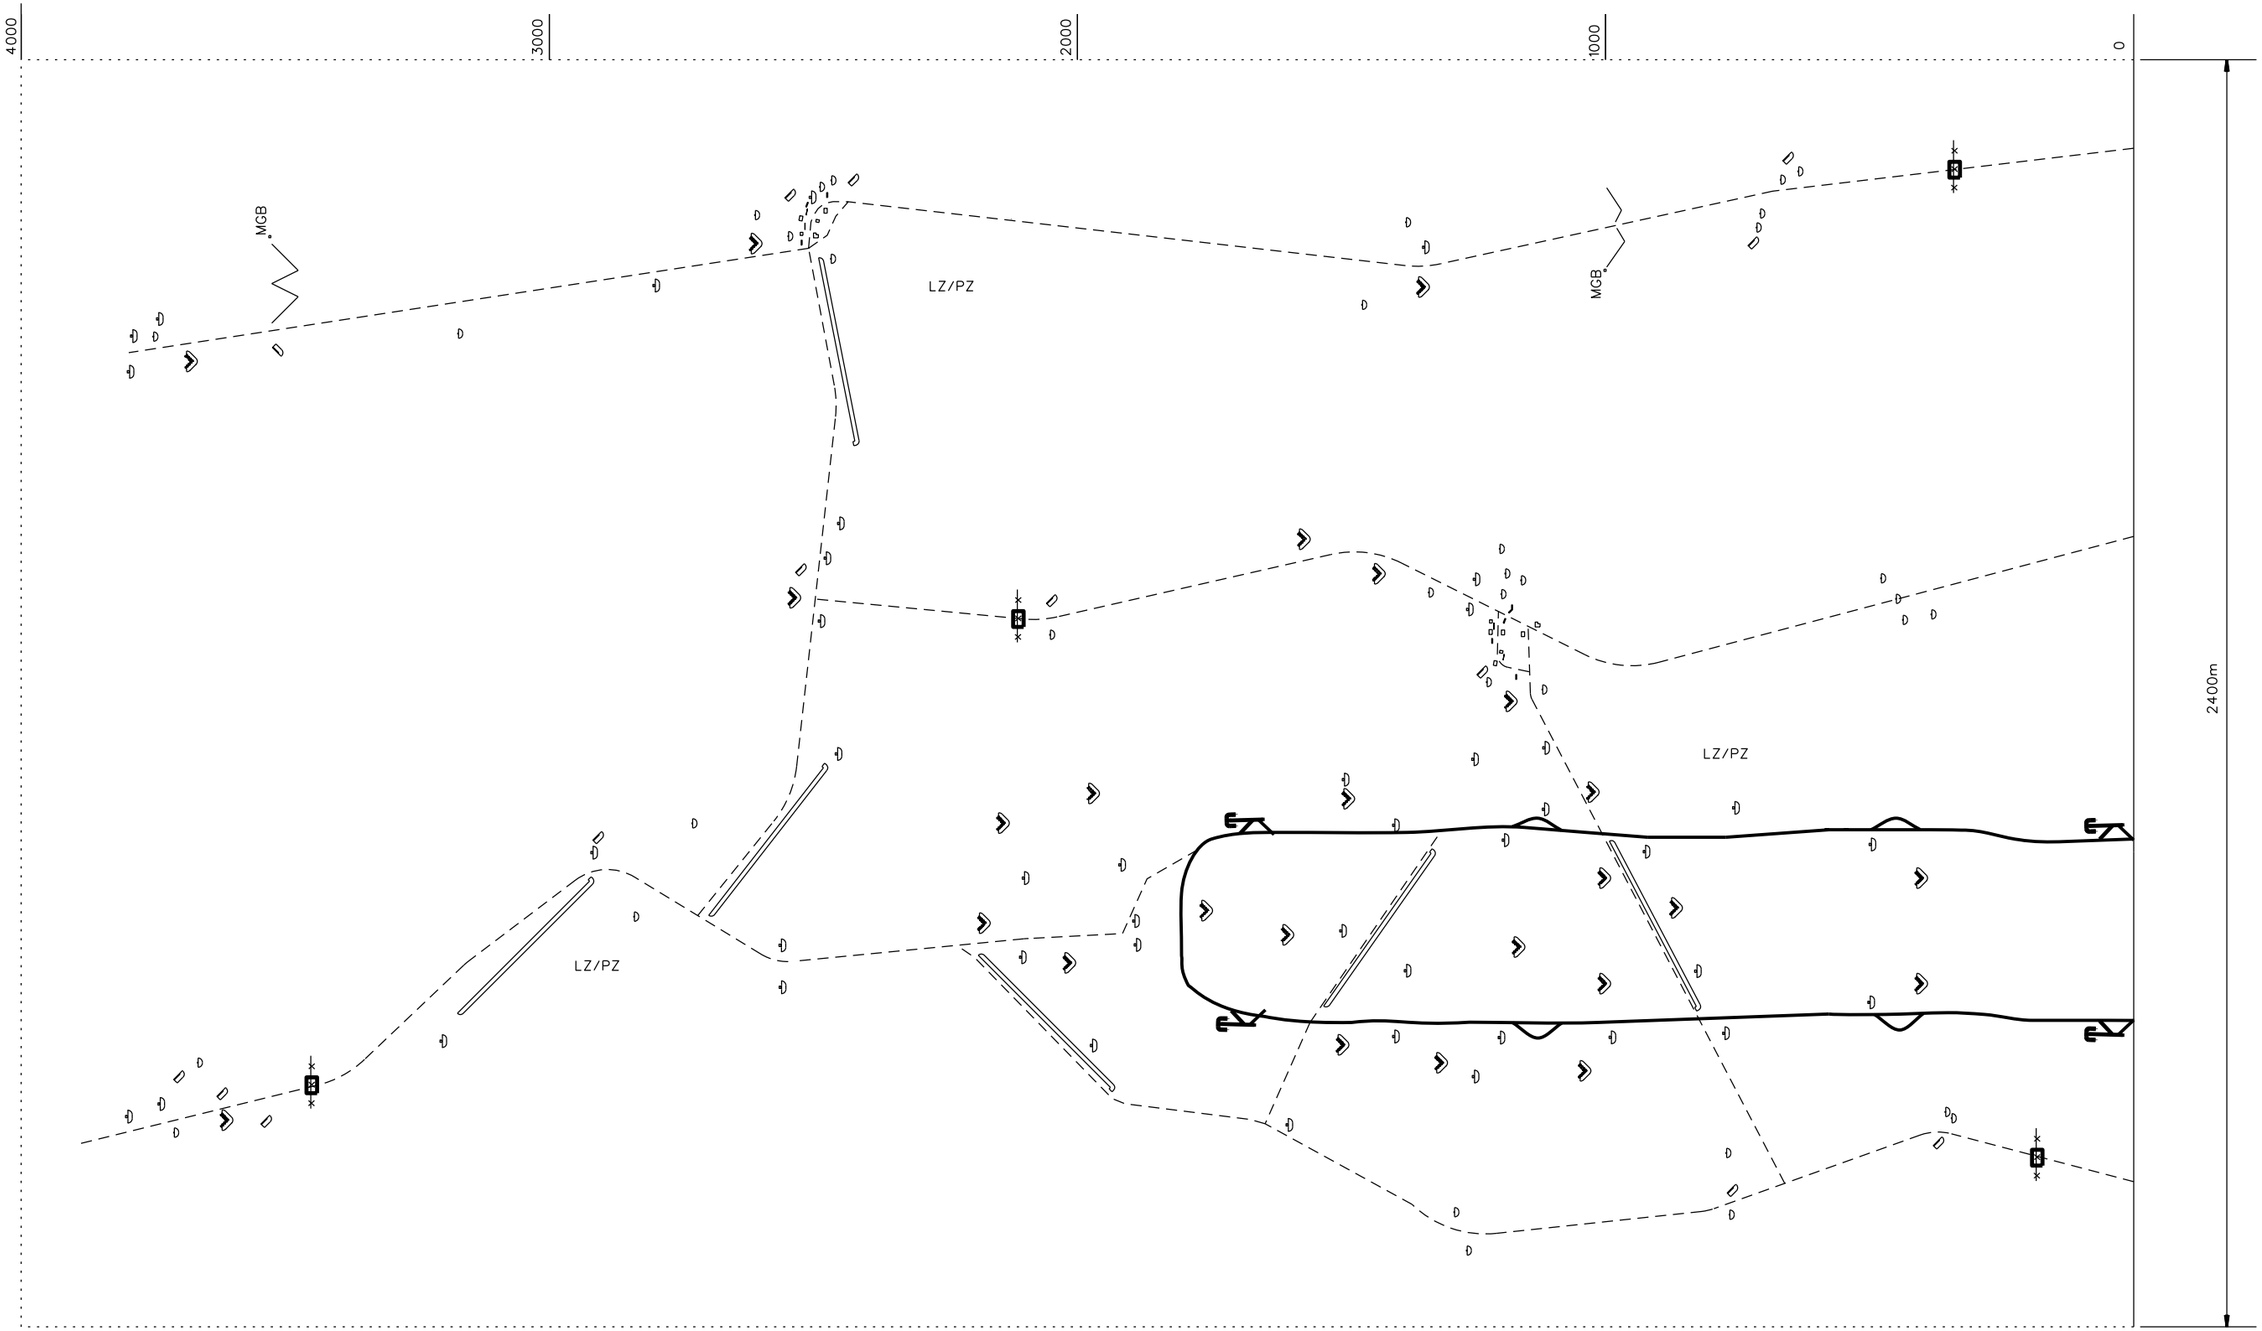

LEGEND

- MANEUVER TRAIL
- QUALIFICATION TRAIL
- DEFENSIVE DEFILADE POSITION
- PULL THROUGH/HASTY BATTLE POSITION
- MOVING ARMOR TARGET (MAT) EMPLACEMENT
- STATIONARY ARMOR TARGET (SAT) EMPLACEMENT
- STATIONARY INFANTRY TARGET (SIT) EMPLACEMENT
- INFANTRY TARGET EMPLACEMENT CLUSTER (7 SITs)
- LZ/PZ — HELICOPTER LANDING/PICKUP AREA (TACTICAL)
- MOVING INFANTRY TARGET (MIT) EMPLACEMENT
- TRENCH WITH BUNKER
- BREACHING OBSTACLE
- URBAN CLUSTER (INCLUDES BUILDINGS, FACADES, AND BREACH WALLS)
- NOT TO SCALE

US Army Corps of Engineers

Rev. #	Description	Date	Approved

Designed by: | Date: | Rev.
Dwn by: | Ckd by: | Design file no.
Reviewed by: | Drawing code:
Submitted by: | File name: | Plot date: | Plot scale:

U.S. ARMY ENGINEERING AND SUPPORT CENTER, HUNTSVILLE
HUNTSVILLE, ALABAMA

OCTOBER 2014

RANGE AND TRAINING LAND PROGRAM
STANDARD DESIGN MANUAL

BATTLE AREA COMPLEX
(BAX) FCC 17870

Sheet reference number:
BAX-C-01

Sheet of